JOB 202W

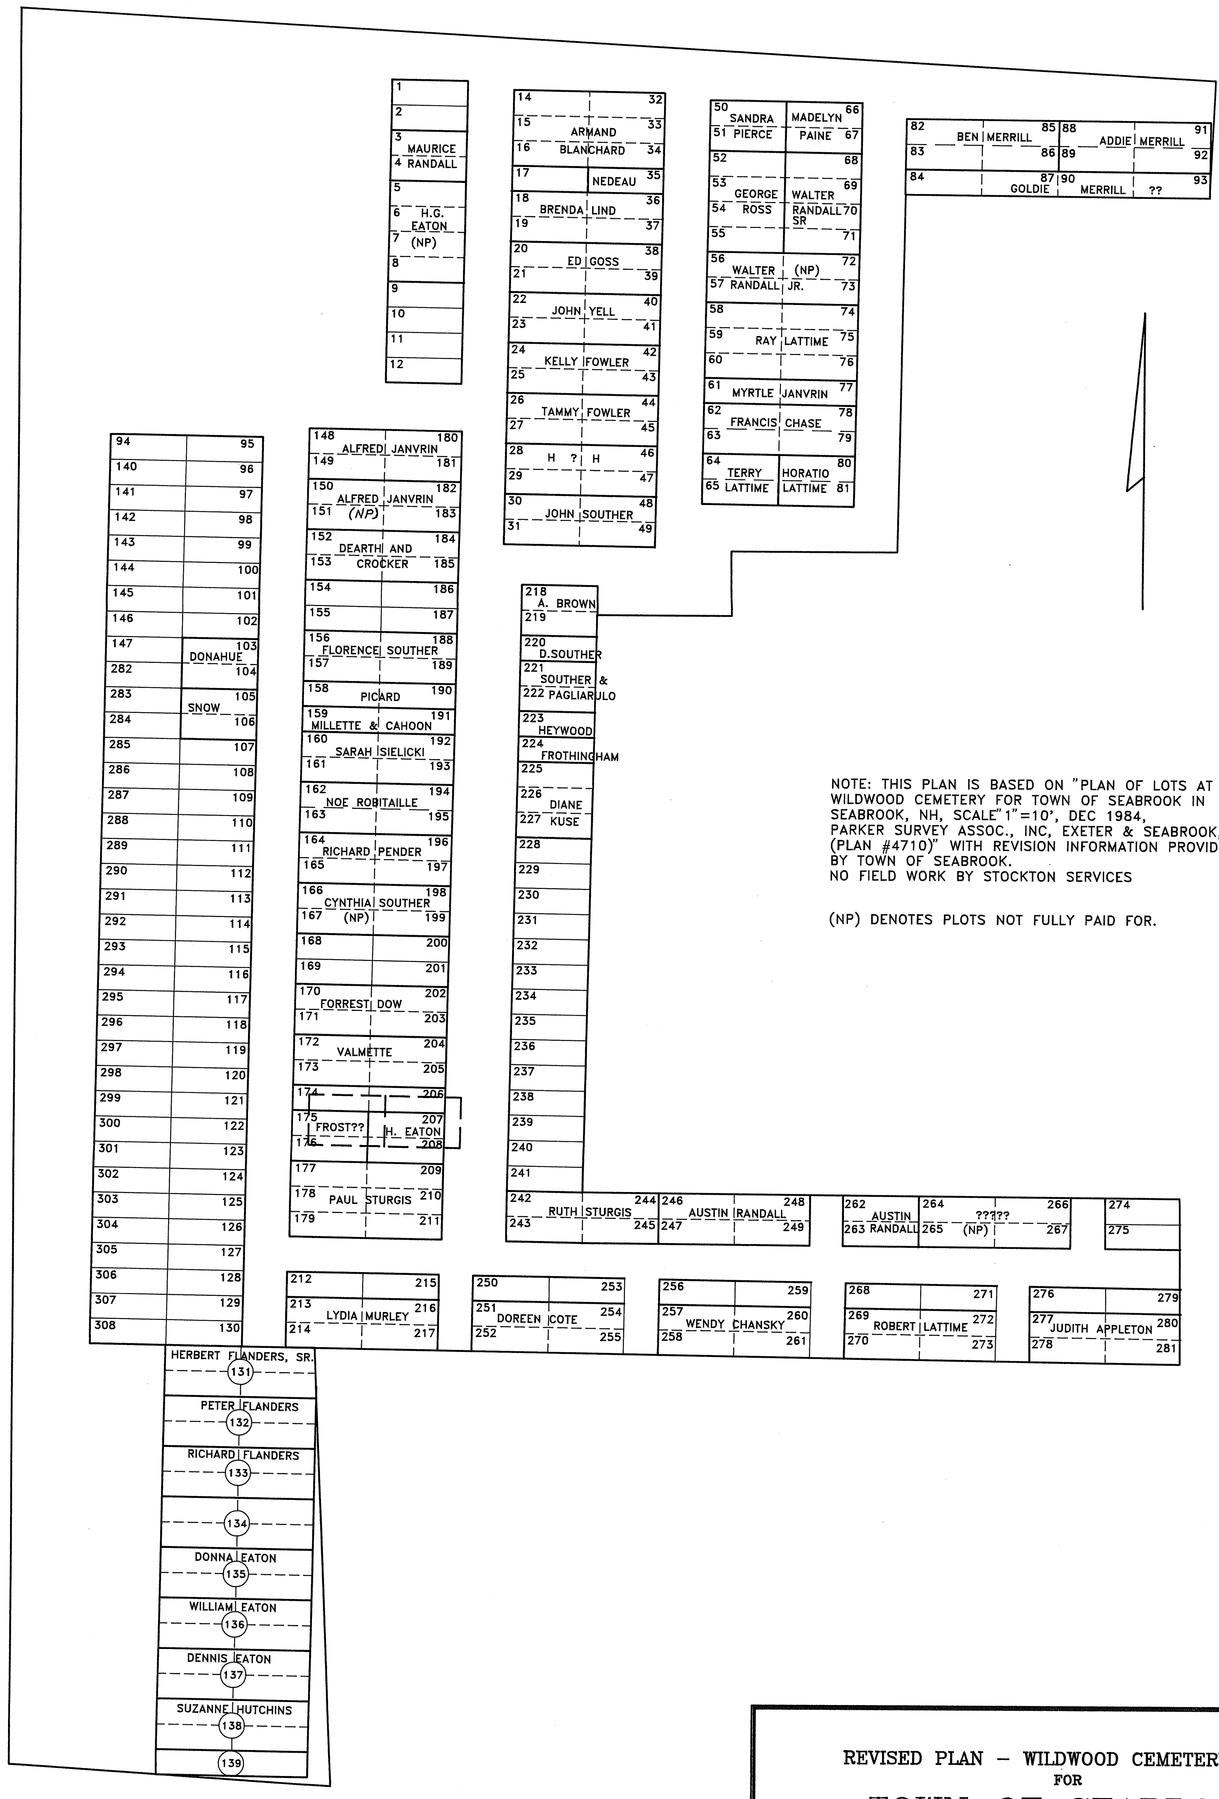

NOTE: THIS PLAN IS BASED ON "PLAN OF LOTS AT WILDWOOD CEMETERY FOR TOWN OF SEABROOK IN SEABROOK, NH, SCALE 1"=10', DEC 1984, PARKER SURVEY ASSOC., INC, EXETER & SEABROOK, NH (PLAN #4710)" WITH REVISION INFORMATION PROVIDED BY TOWN OF SEABROOK.
NO FIELD WORK BY STOCKTON SERVICES

(NP) DENOTES PLOTS NOT FULLY PAID FOR.

REVISED PLAN – WILDWOOD CEMETERY WEST
FOR
TOWN OF SEABROOK
IN
SEABROOK, NH
SCALE: 1"=10' NOV 1997

PREPARED BY
STOCKTON SERVICES
HAMPTON, NH

202W

PLAN OF NEW SECTION

WILDWOOD CEMETERY EAST

IN

SEABROOK, NH

SCALE: 1"=10' JANUARY 1995

PREPARED BY
STOCKTON SERVICES
HAMPTON, NH

NOTES

1. NO BOUNDARY SURVEY PERFORMED BY STOCKTON SERVICES. NEW PLOTS HAVE BEEN LAID OUT IN A FORMER ROADWAY AS DIRECTED BY TOWN OF SEABROOK.
2. ALL GRAVES SHOWN ARE 40" X 10'.

10 5 0 5 10 20 30 40

IN FEET
1"=10'

APPROXIMATE

VANAMBURGH

BECKMAN

KNOWLES

HOMAN

DOBSON

NEDEAU
EATON

RANDALL

SOUTHER

2.0'

10.0'

19.7'

2.0'

15.3'

10'

21.9'

OLD
ROADWAY

34.6' TO
CORNER
FENCE

33.1'

1 2 3 4 5 6 7 8 9 10

(A) (B) (C) (D)

13.33' 10.00'

120'

OLD
ROADWAY

BECKMAN

??

EATON
FOLLANSBEE

TO TOWN
1/24/95 NO STAMP

202 TOWN.DWG

PLAN OF NEW SECTION

WILDWOOD CEMETERY EAST

IN

SEABROOK, NH

SCALE: 1"=10' JANUARY 1995 REVISED NOV 1997

PREPARED BY
STOCKTON SERVICES
HAMPTON, NH

UPDATE INFORMATION PROVIDED BY TOWN OF SEABROOK – NO FIELD WORK

10 5 0 5 10 20 30 40

IN FEET
1"=10'

NOTES
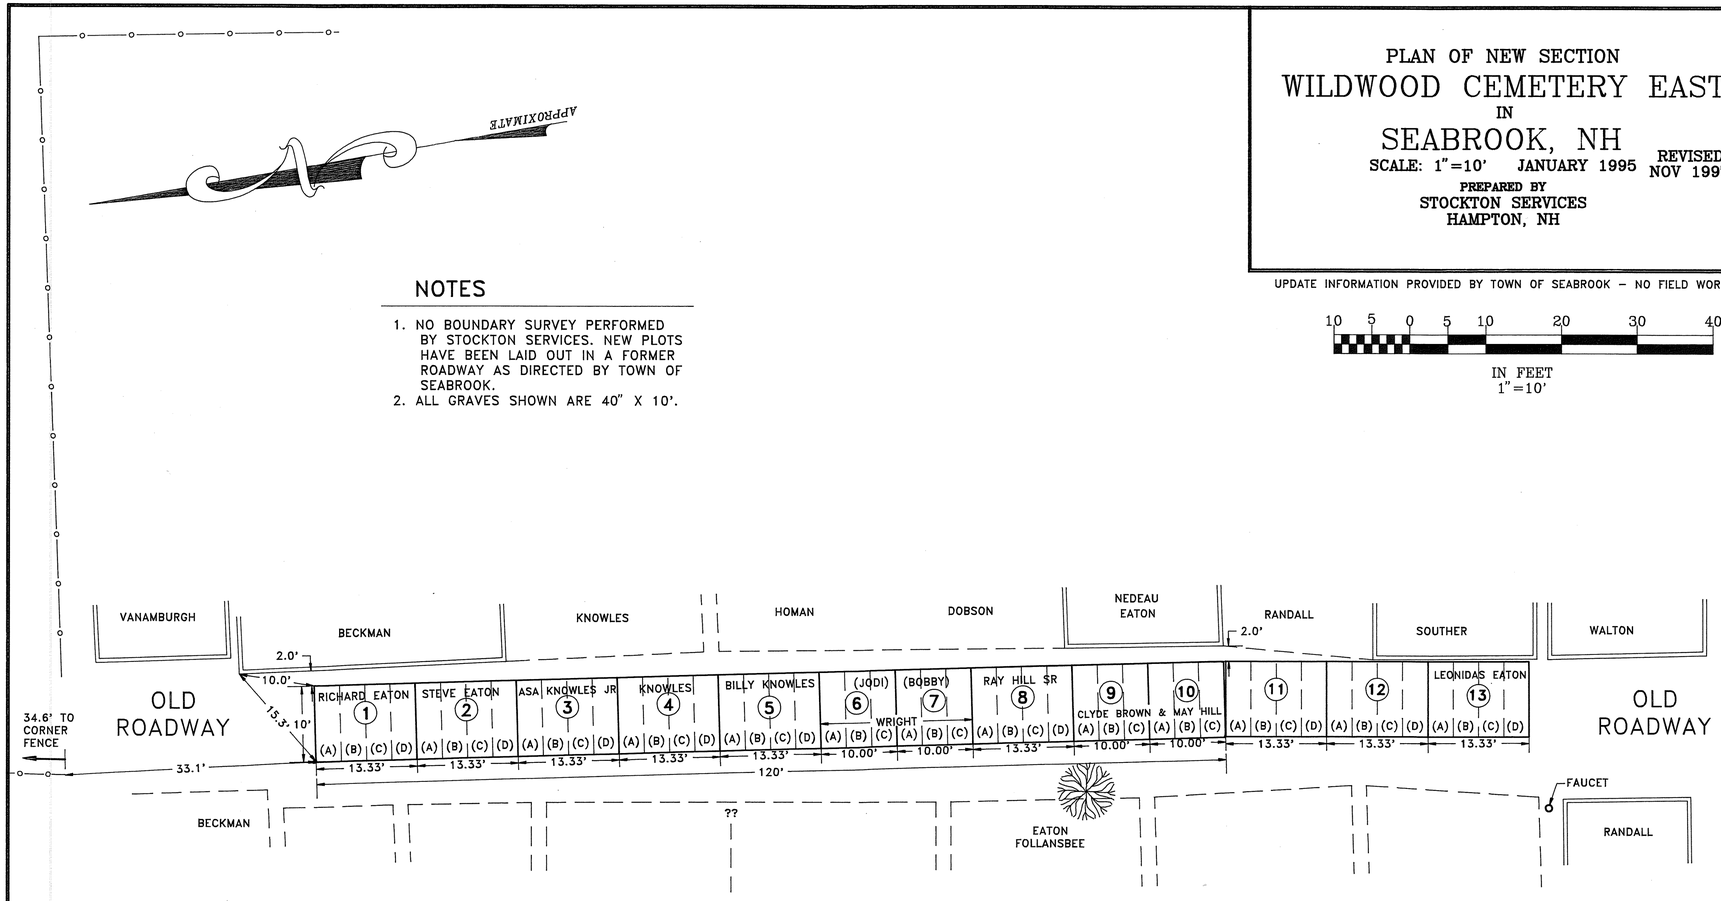
1. NO BOUNDARY SURVEY PERFORMED BY STOCKTON SERVICES. NEW PLOTS HAVE BEEN LAID OUT IN A FORMER ROADWAY AS DIRECTED BY TOWN OF SEABROOK.
2. ALL GRAVES SHOWN ARE 40" X 10'.